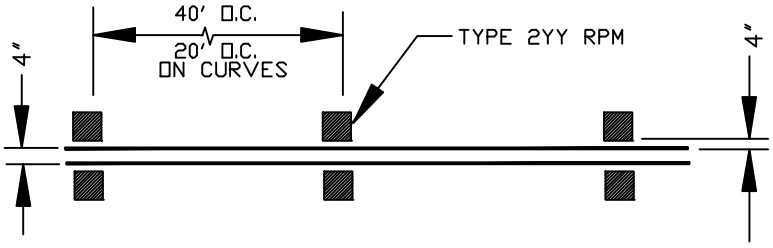

PAINTED DOUBLE YELLOW CENTERLINE

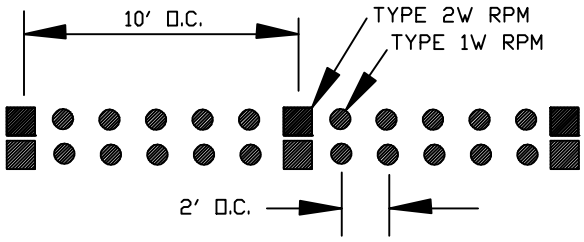

SOLID GORE STRIPE

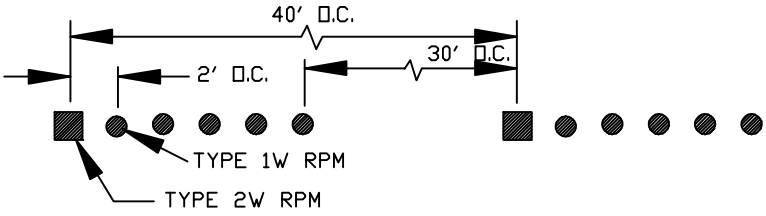

BROKEN LANE STRIPE

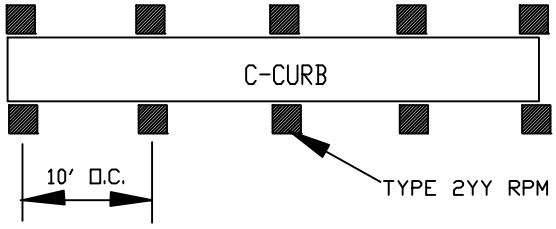

C-CURB

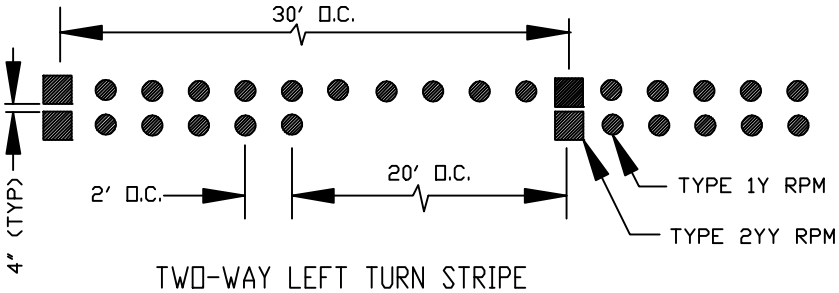

TWO-WAY LEFT TURN STRIPE

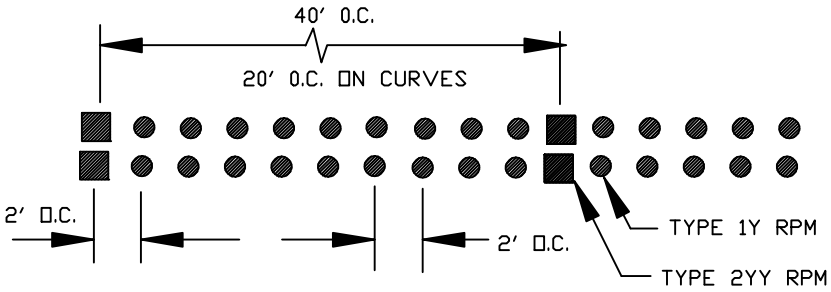

DOUBLE YELLOW CENTERLINE

1890–1990

CITY OF EDMONDS

REVISIONS		STANDARD DETAIL		
APPROVED BY	DATE			
D. GEBERT	6/16/03	**ROADWAY RAISED PAVEMENT MARKERS**		
		DATE 7/24/01	SCALE NTS	DWG NO. **E3.1**