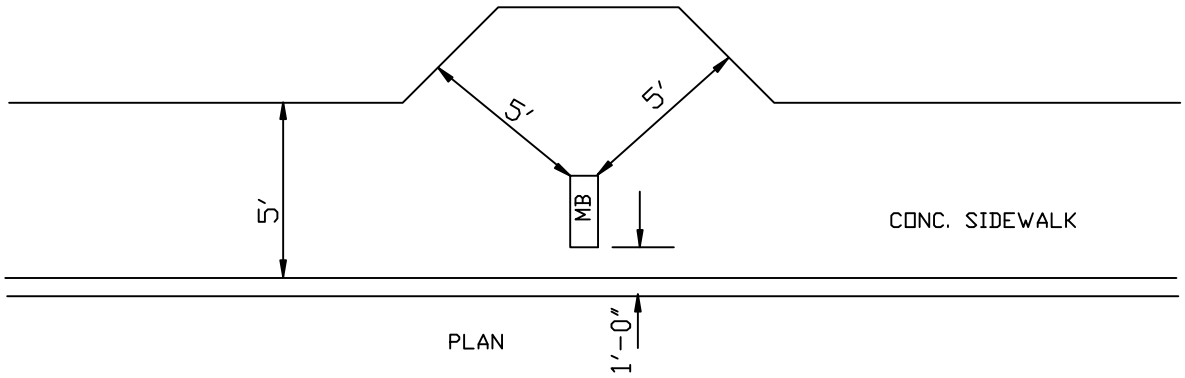

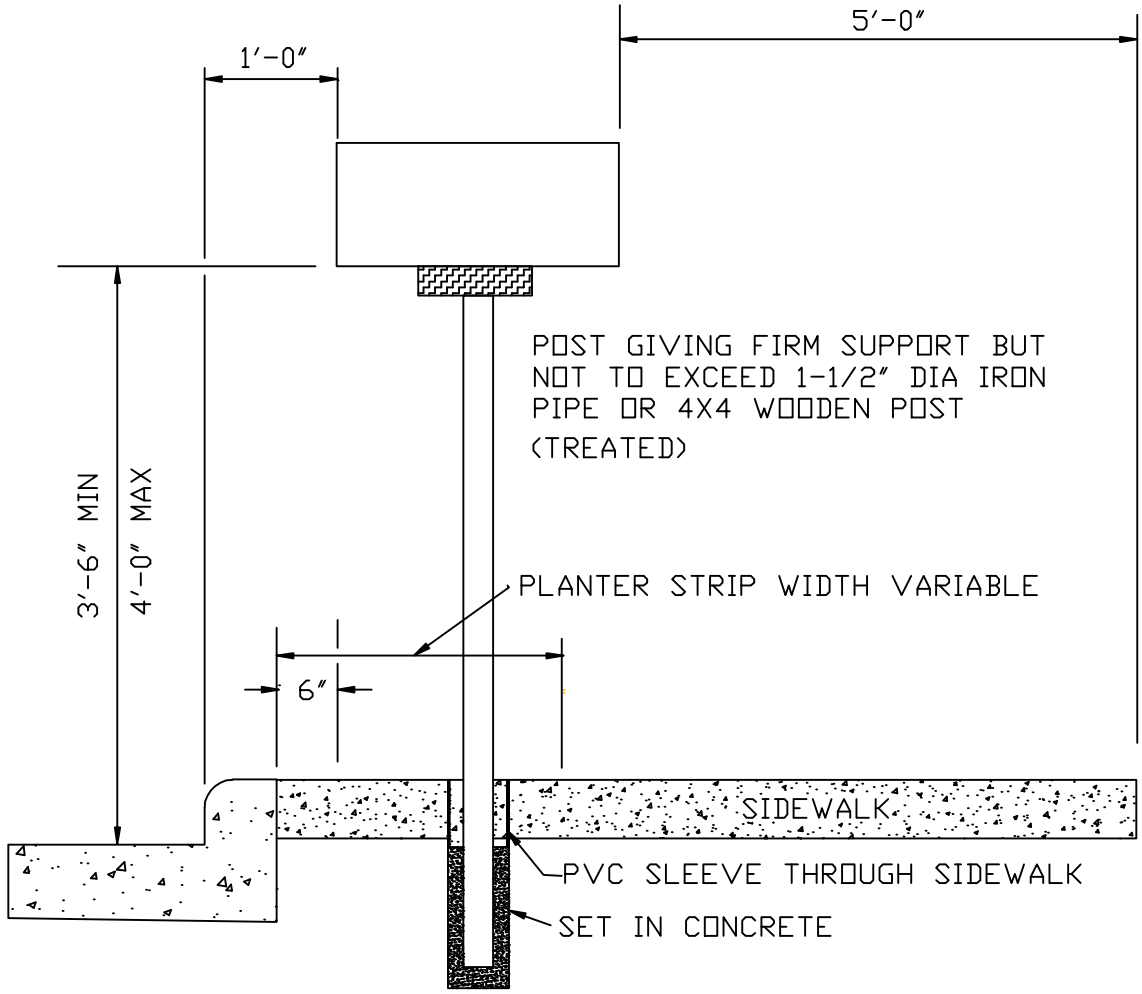

CITY OF EDMONDS

1890–1990

REVISIONS		STANDARD DETAIL		
APPROVED BY	DATE			
D. GEBERT	3/25/03	**MAILBOX DETAIL 1**		
		DATE 7/24/01	SCALE NTS	DWG NO. **E8.5**