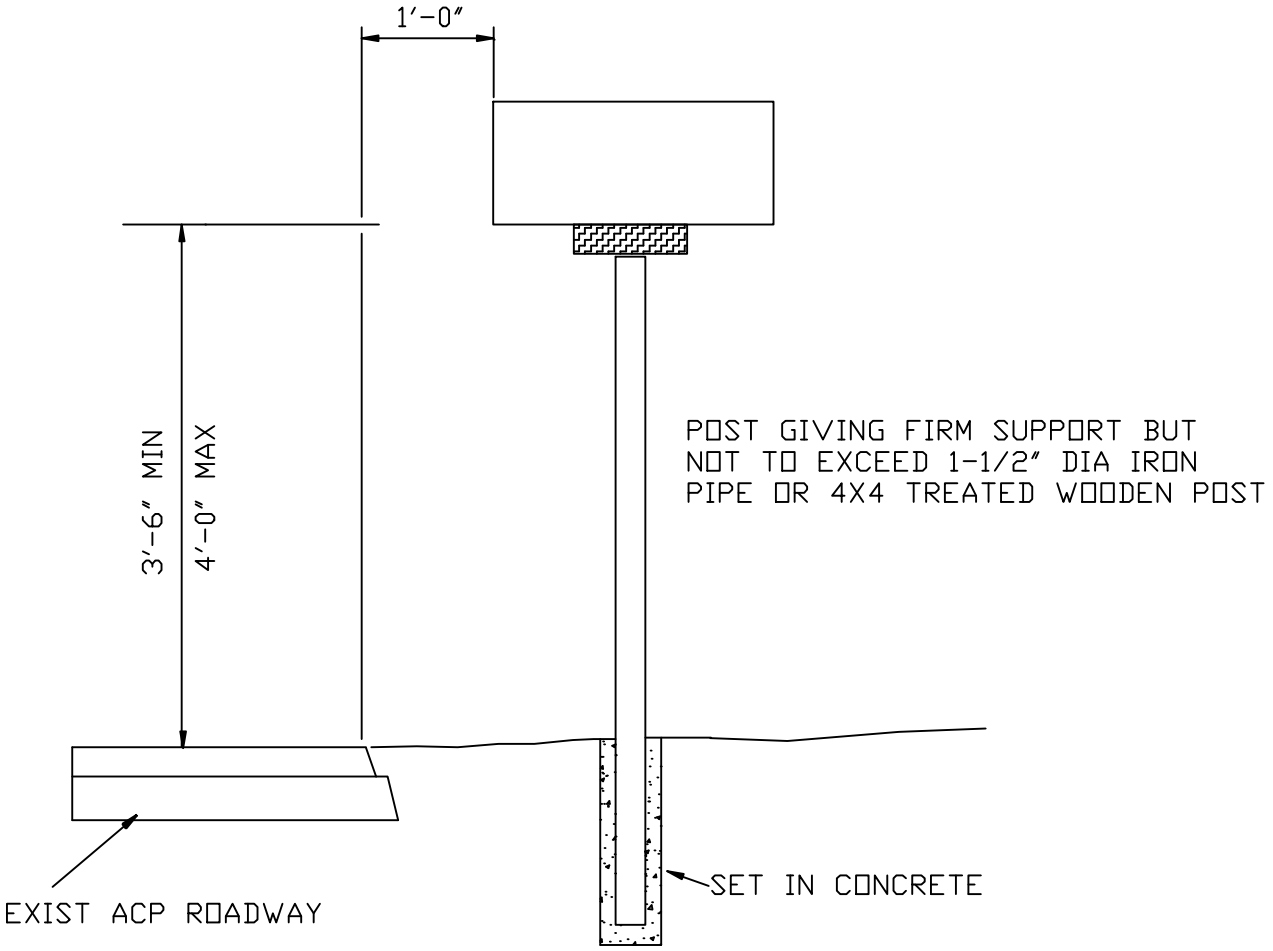

1890–1990

CITY OF EDMONDS

REVISIONS		STANDARD DETAIL		
APPROVED BY	DATE	**MAILBOX DETAIL 2**		
		DATE 7/24/01	SCALE NTS	DWG NO. **E8.7**